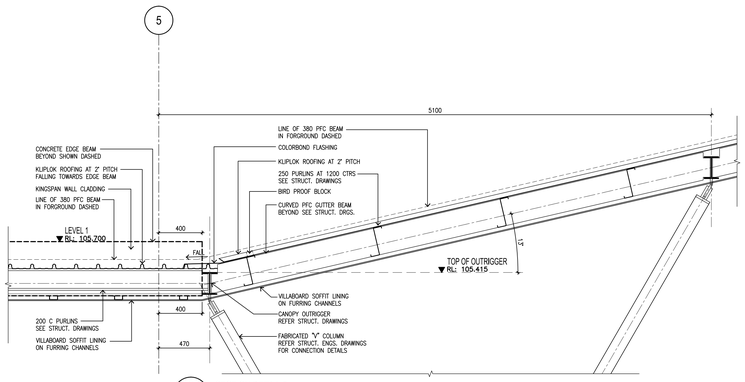

6 - SECTION DETAIL 6
Scale 1:20

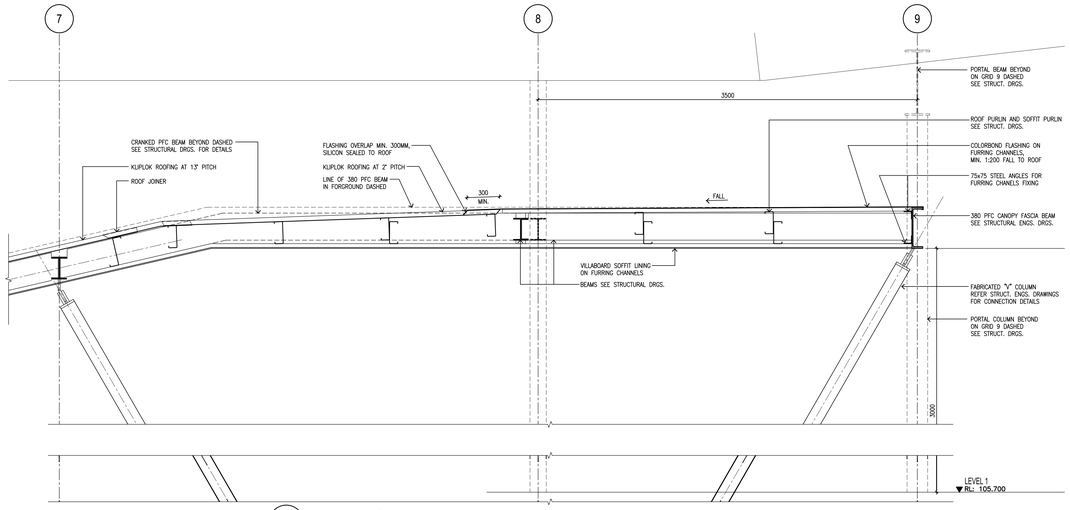

7 - SECTION DETAIL 7
Scale 1:20

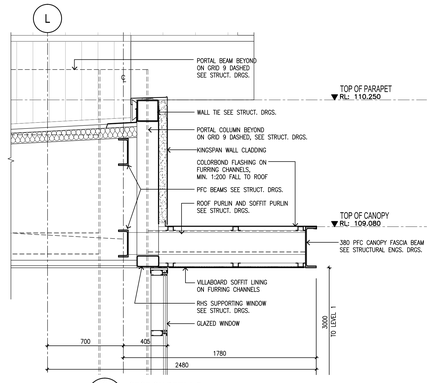

8 - SECTION DETAIL 8
Scale 1:20

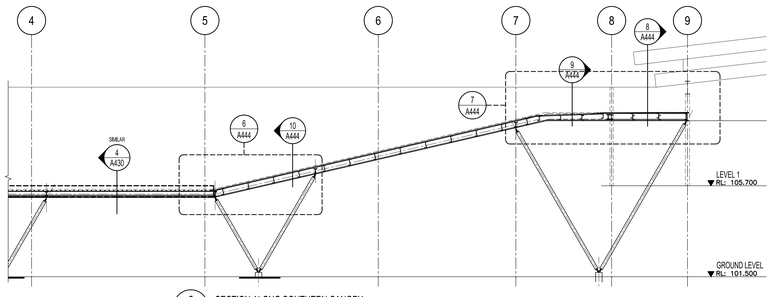

5 - SECTION ALONG SOUTHERN CANOPY
Scale 1:100

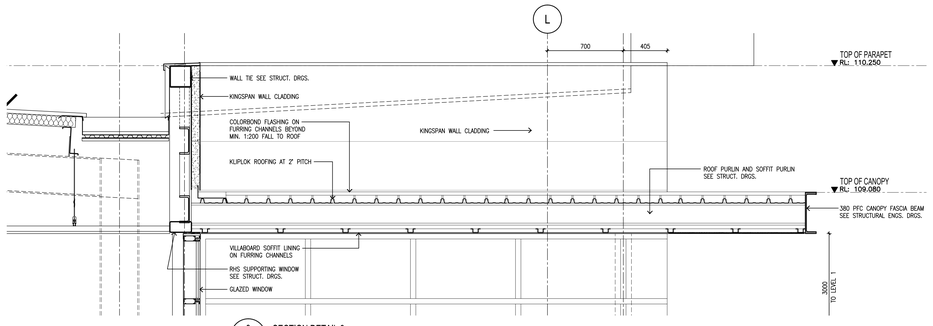

9 - SECTION DETAIL 9
Scale 1:20

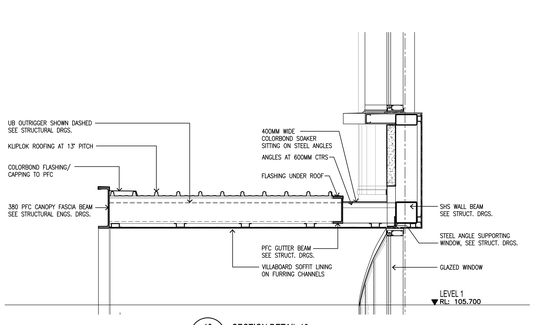

10 - SECTION DETAIL 10
Scale 1:20

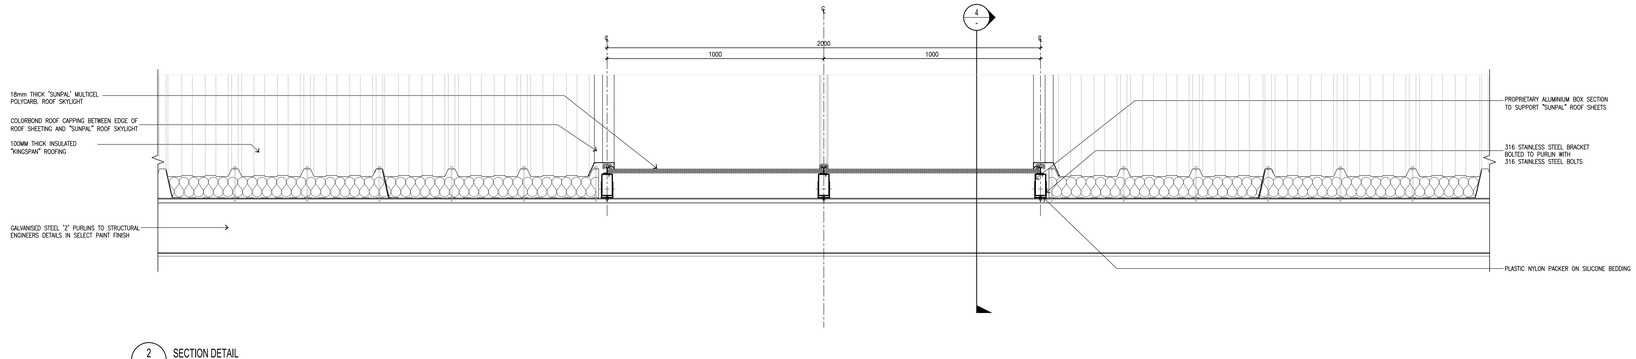

2 - SECTION DETAIL
Scale 1:10
THRU KINGSPAN AND POLYCARB.

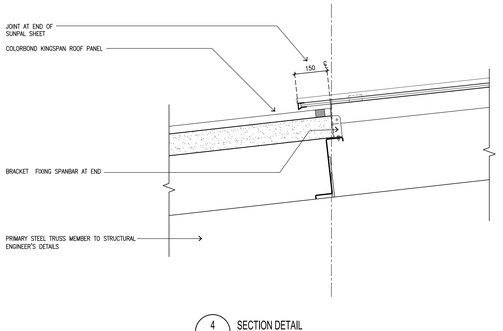

4 - SECTION DETAIL
Scale 1:10
JOINT AT END OF POLYCARB TO KINGSPAN

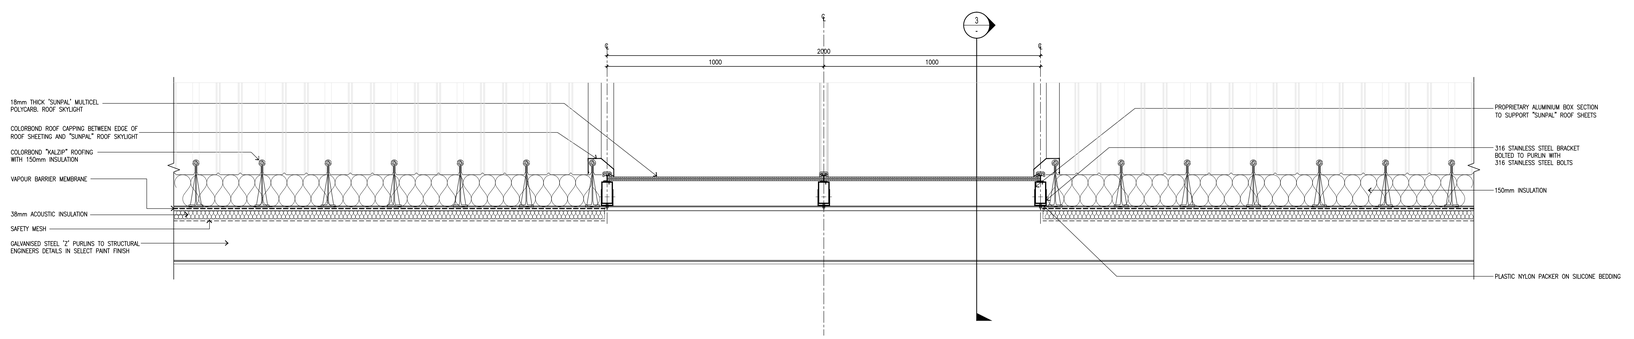

1 - SECTION DETAIL
Scale 1:10
THRU KALZIP AND POLYCARB.

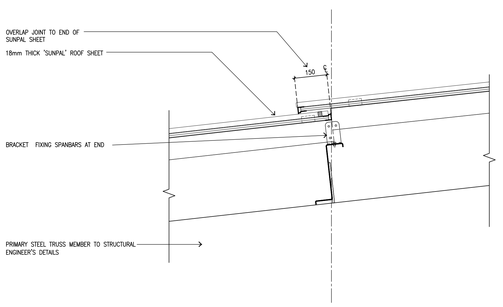

3 - SECTION DETAIL
Scale 1:10

ISSUE	REVISION	DRN	CHK/APP	DATE
TD	TENDER ISSUE	A.N.	R.A.	17.08.2012

CONSULTANTS:

Maroondah City Council

PEDDLE THORP ARCHITECTS

Level 1, 525 Flinders Street
Melbourne Victoria 3000
Australia

T +61 3 9923 2222
F +61 3 9923 2223
E info@pta.com.au
W www.pta.com.au

ACN. 006 975 668

REASON FOR ISSUE:

TENDER ISSUE

THE CONTRACTOR MUST VERIFY ALL DIMENSIONS ON SITE BEFORE COMMENCING ANY WORK OR MAKING OF ANY SHOP DRAWINGS. FIGURED DIMENSIONS MUST BE USED IN PREFERENCE TO SCALED DIMENSIONS.
ALL SCALED DIMENSIONS MUST BE VERIFIED ON SITE. THIS DRAWING IS COPYRIGHT AND REMAINS THE PROPERTY OF THE ARCHITECT.

PROJECT No:
31-0083

NORTH:

PROJECT:
RINGWOOD DISTRICT AQUATIC CENTRE

TITLE:
SECTION DETAILS
TYPICAL SKYLIGHT
SOUTHERN CANOPY DETAILS

SCALE:
1:10 @ A0

DRAWING No:
A444

REVISION:
TD

T:\2012\12083 Ringwood Aquatic Centre\DRGS\CD\DRGS\A444.TD.dwg, 5/08/2013 9:49:37 AM, andrew